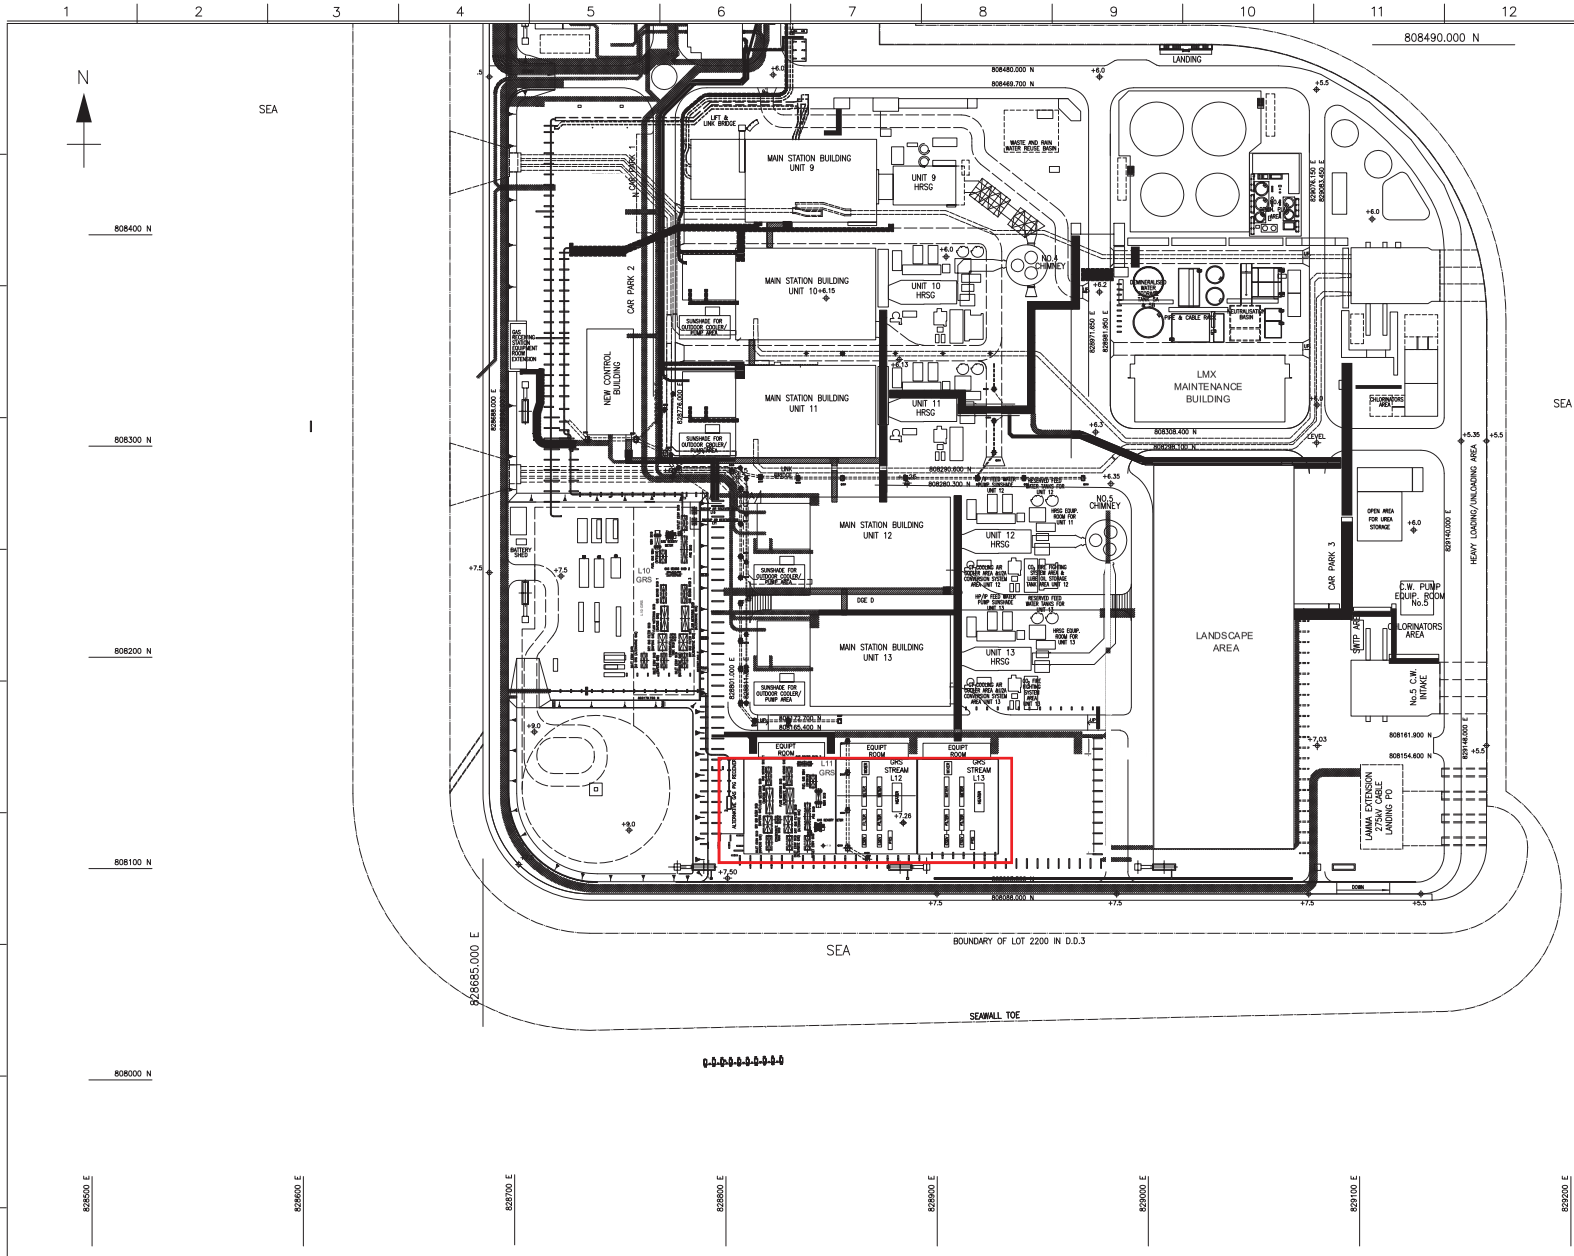


KEYPLAN

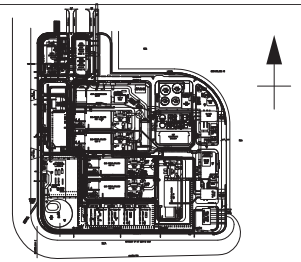

NOTES

1. ALL DIMENSIONS & CORRDINATES ARE IN MM.

LEGEND

LOCATION AND WORKS AREA OF GRS

CLIENT:

港燈 HK Electric

The Hongkong Electric Co., Ltd.

PROJECT:

HONG KONG OFFSHORE LNG TERMINAL - WORKS ASSOCIATED WITH THE SUBSEA GAS PIPELINE FOR LAMMA POWER STATION (LPS) AND THE ASSOCIATED GAS RECEIVING STATION (GRS) IN LPS (ENVIRONMENTAL PERMIT NO.: FEP-02/558/2018)

TITLE:

LOCATION AND WORKS AREA OF GRS AT LAMMA POWER STATION

SCALE : 1:1000

CONTRACTOR DRAWING NO.: Figure 1.3

REV.: 0

DATE: 16/6/2020

PAGE: 1 OF 1

| DESCRIPTION | DWG NO. |
|---|---|
| | |

REFERENCE DRAWINGS

| REV | DATE | BY | CHK | APP | DESCRIPTION |
|---|---|---|---|---|---|
| | | | | | |

REVISIONS

LEGEND