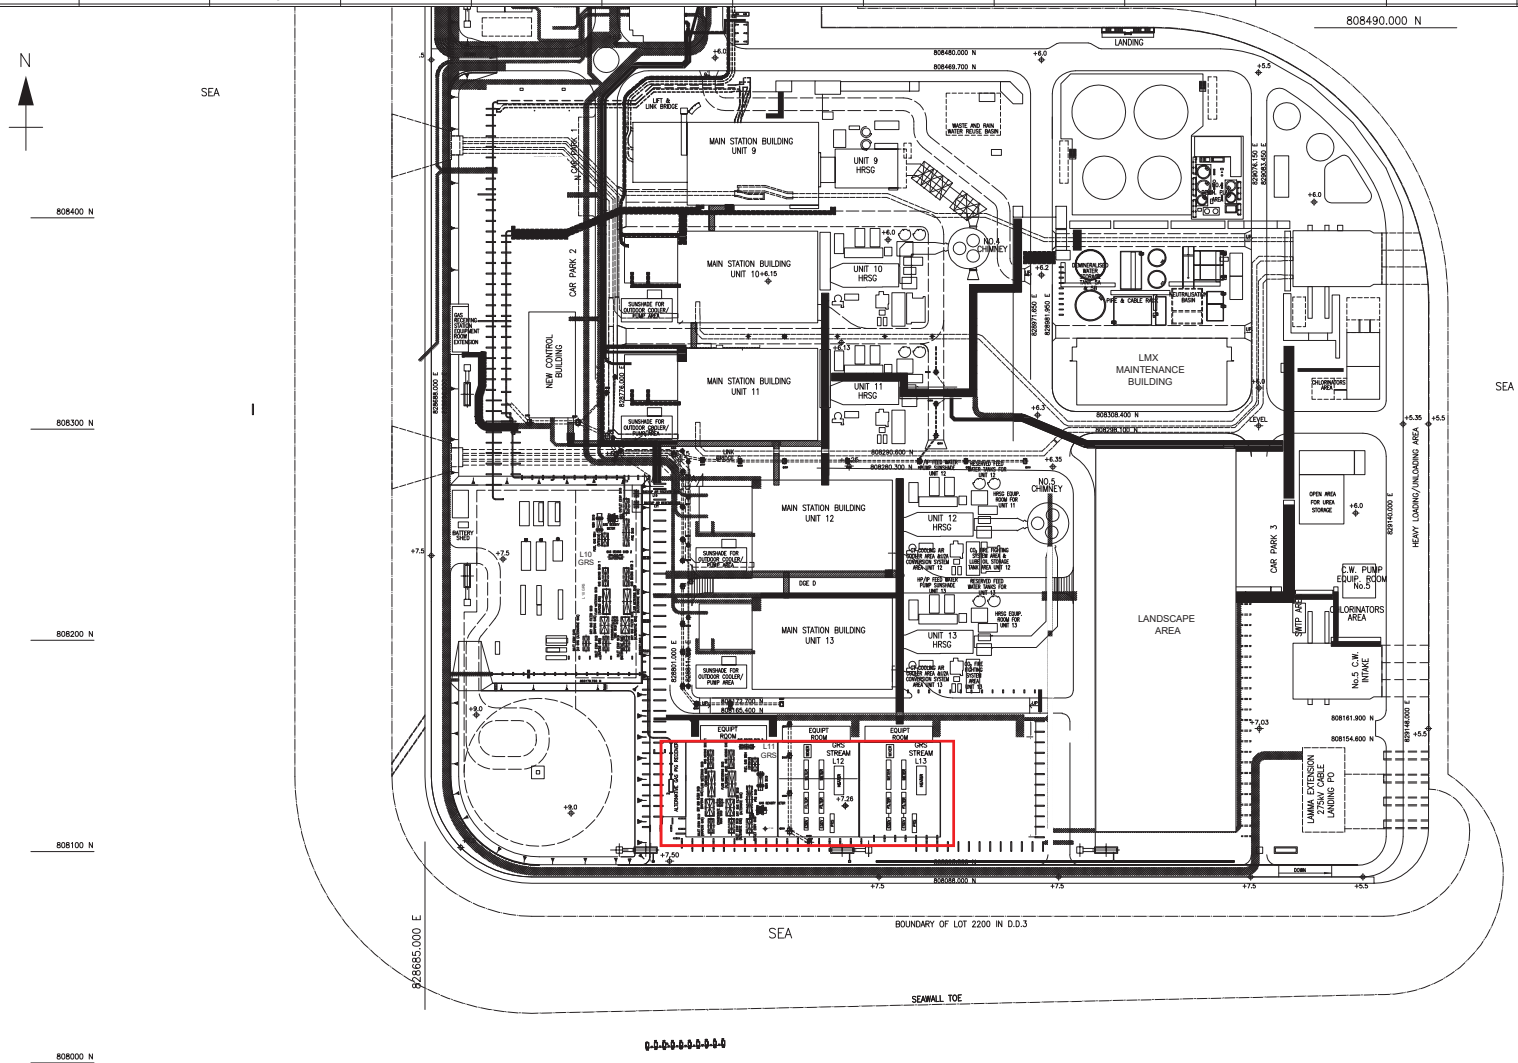

KEYPLAN

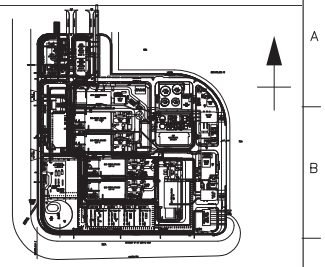

NOTES

1. ALL DIMENSIONS & CORRDINATES ARE IN MM.

LEGEND

LOCATION AND WORKS AREA OF GRS

CLIENT:

The Hongkong Electric Co., Ltd.

PROJECT:

HONG KONG OFFSHORE LNG TERMINAL - WORKS ASSOCIATED WITH THE SUBSEA GAS PIPELINE FOR LAMMA POWER STATION (LPS) AND THE ASSOCIATED GAS RECEIVING STATION (GRS) IN LPS (ENVIRONMENTAL PERMIT NO.: FEP-02/558/2018)

TITLE:

LOCATION AND WORKS AREA OF GRS AT LAMMA POWER STATION

SCALE : 1:1000

CONTRACTOR DRAWING NO.	REV.	DATE.
Figure 1.3	0	16/6/2020

PAGE 1 OF 1

DESCRIPTION	DWG NO.
REFERENCE DRAWINGS	

REV	DATE	BY	CHK	APP	DESCRIPTION
REVISIONS					

LEGEND